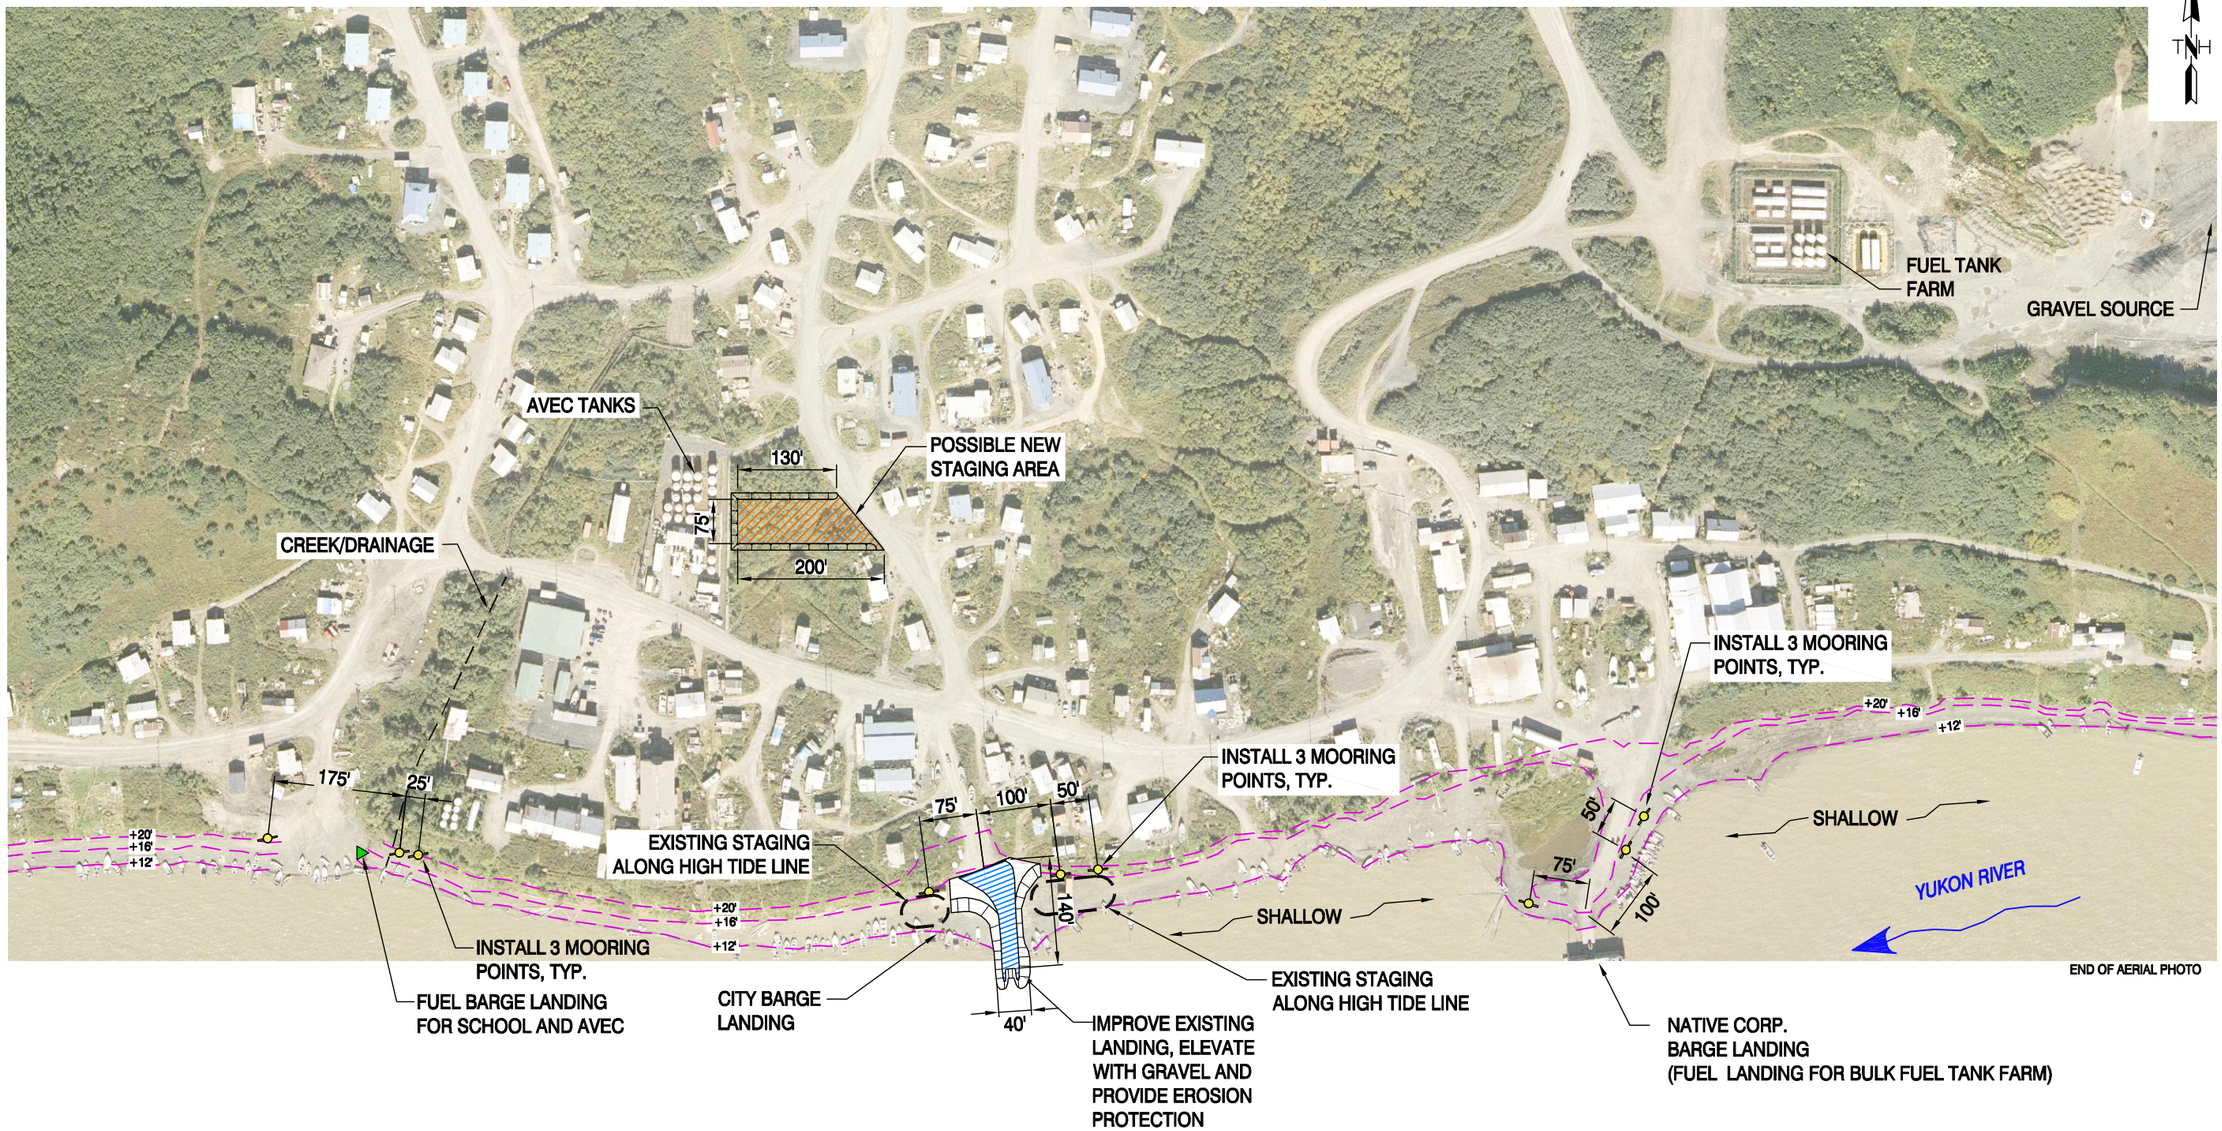

NOTE:

1. ALL PROPOSED NEW DEVELOPMENT IS PRELIMINARY PLANNING LEVEL ONLY. ACTUAL FACILITY/IMPROVEMENTS LOCATIONS, LAYOUT, DIMENSIONS, ETC. WILL REQUIRE SITE VISITS/ INVESTIGATION TO DETERMINE SITE CONDITIONS, PROPERTY OWNERSHIP AND OTHER INFORMATION NEEDED PRIOR TO FINAL DESIGN.

2. ELEVATIONS SHOWN ARE ESTIMATES ONLY, APPROXIMATED FROM ADCED COMMUNITY MAPS. UPDATED SURVEY IS REQUIRED PIOR TO FINAL DESIGN.

3. A DETAILED STUDY OF THE DOWNSTREAM EFFECTS OF EROSION AND SEDIMENT IS NEEDED PRIOR TO FINAL DESIGN.

4. PERMAFROST MAY BE POSSIBLE NEAR SHORE IN AREAS OF FINE GRAIN SEDIMENTS. IN PREVIOUSLY DEVELOPED AREAS, PERMAFROST MAY BE DEEP OR ABSENT.

GRAPHIC SCALE
100' 0 50' 100' 200'
(IN FEET)

AERO-METRIC
ANCHORAGE 2014 MERRILL FIELD DRIVE ANCHORAGE, AK 99501-4116
TEL:(907)274-3265
COPYRIGHT AERO-METRIC
PHOTO TAKEN: 08/31/06

NOTES / REVISIONS:

MOUNTAIN VILLAGE
LOWER YUKON RIVER AND DELTA REGION

PROJECT No:	05049.006
DATE:	01/20/09
DESIGNED:	KN/CF
DRAWN BY:	SJ
CHECKED BY:	JD
SHEET:	E7

REV. 7/17/2007

PLOTTED: 1/19/2009 4:30 PM DRAWING PATH: M:\05049.006 Barge Landing System Design\0400 Drawings (Task 2)\401 Working Drawings\MOUNTAIN VILLAGE_E7_LYRD.dwg