CORPS OF ENGINEERS

U.S. ARMY

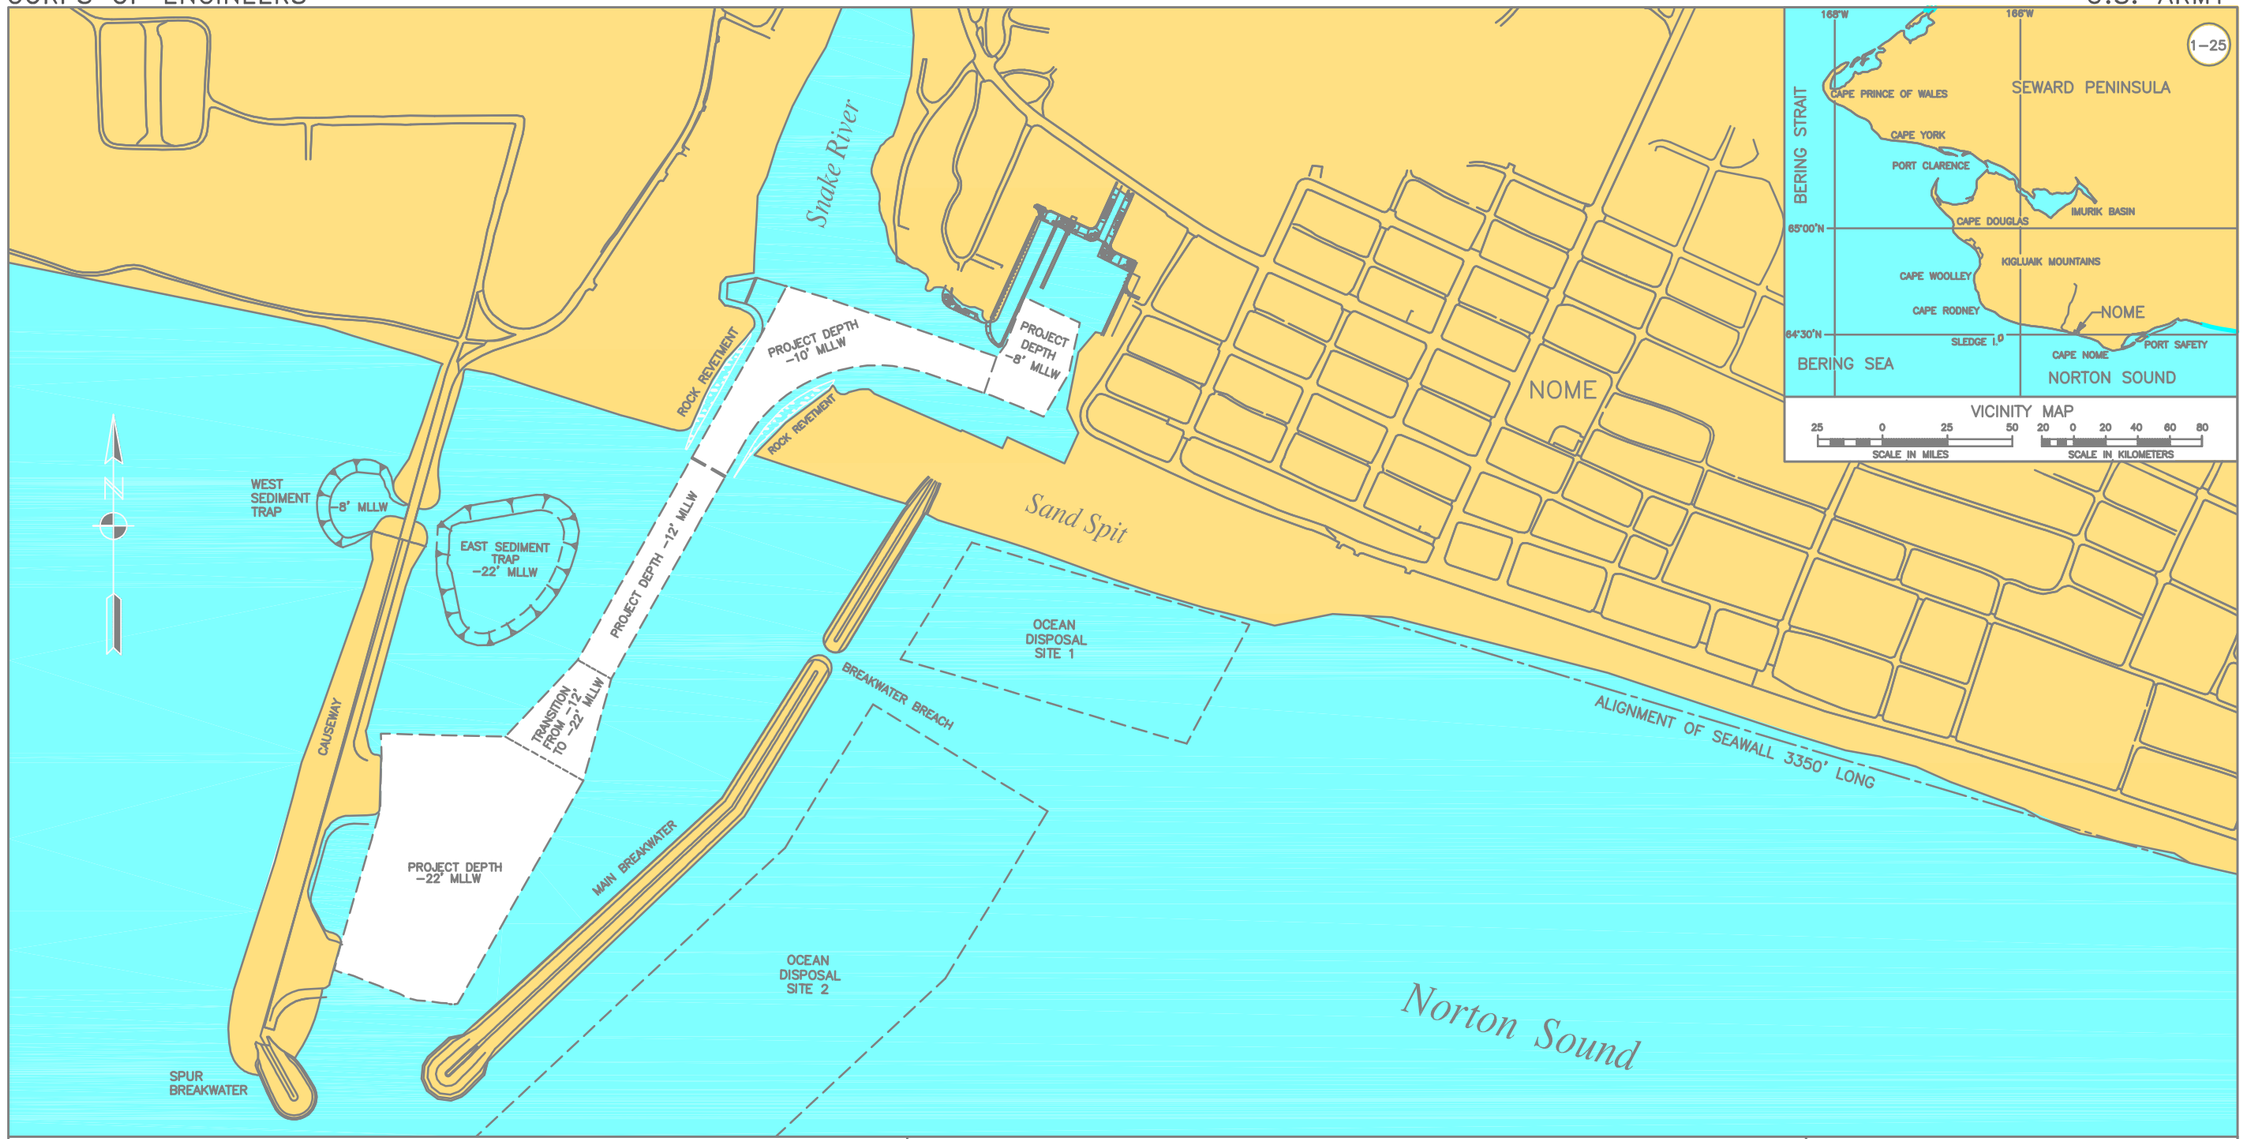

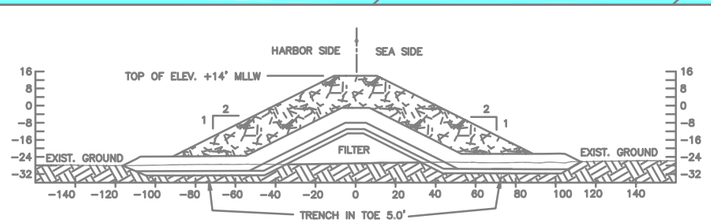

TYPICAL SPUR BREAKWATER SECTION

SCALE AS SHOWN IN FEET

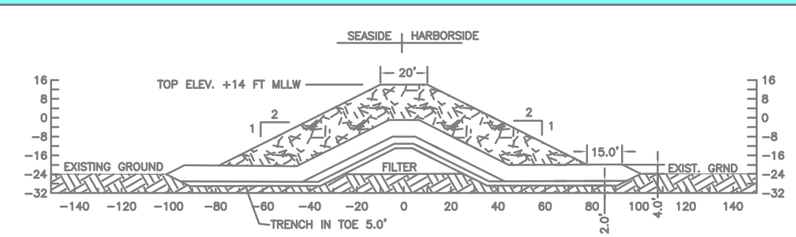

TYPICAL MAIN BREAKWATER SECTION

SCALE AS SHOWN IN FEET

Nome Harbor Alaska

Revised 2006

0 200 400 600

SCALE IN FEET

0 50 100 150 200

SCALE IN METERS