Alaska

Aleutian Islands

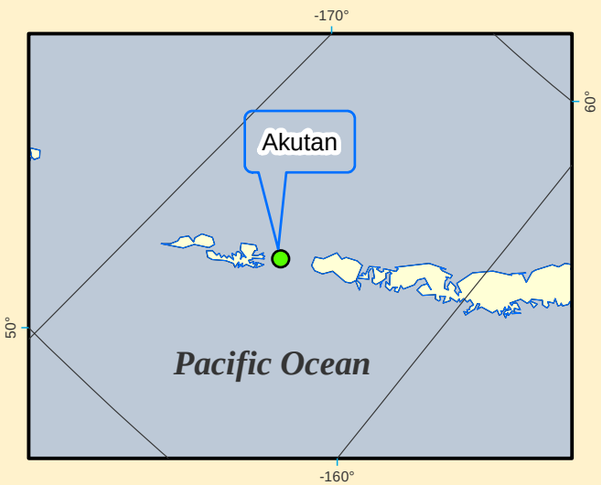

Project Location
Section 11, T. 70 S., R. 112 W., Seward Meridian; USGS Quad Map Unimak A-6

POA-1981-65-M9, Akutan Harbor
Trident Seafoods Corp.
Facility Expansion
1/10/2017

Purpose:	Akutan Fill Project	Project:
Expand Processing Area	Trident Seafoods	2.44 Acre Fill
Upland Property:	Corporation	Project Location:
Trident Seafoods Lease	5303 Shilshole Ave NW	Akutan Harbor
	Seattle, WA 98107	

Purpose: **Expand Processing Area** **Upland Property:** **Trident Seafoods Lease**	**Akutan Fill Project** **Trident Seafoods Corporation** **5303 Shilshole Ave NW** **Seattle, WA 98107**	**Project:** **2.44 Acre Fill** **Project Location:** **Akutan Harbor**

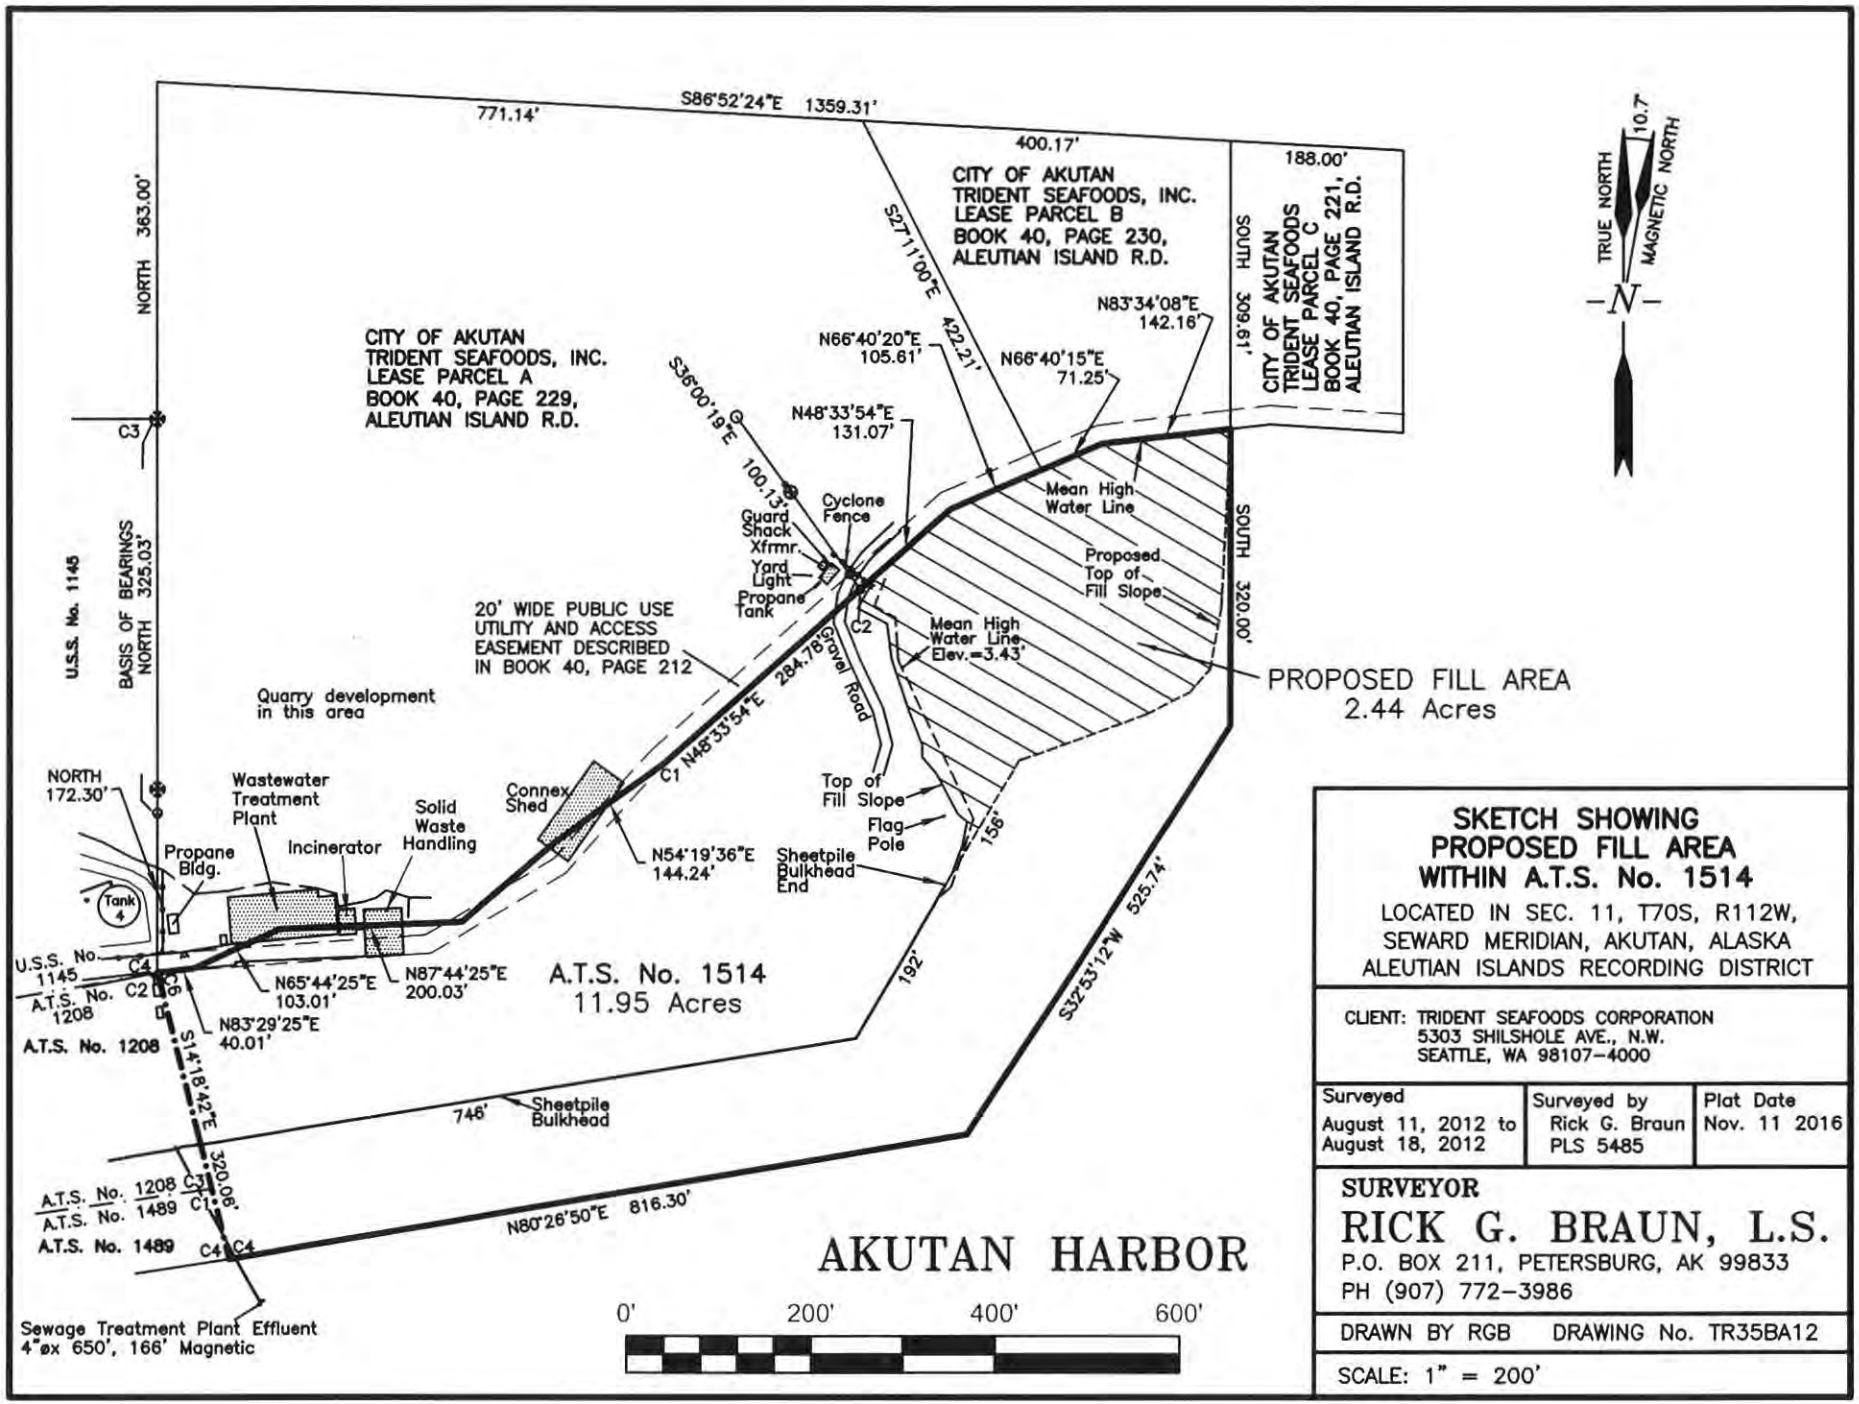

SKETCH SHOWING PROPOSED FILL AREA WITHIN A.T.S. No. 1514

LOCATED IN SEC. 11, T70S, R112W, SEWARD MERIDIAN, AKUTAN, ALASKA
ALEUTIAN ISLANDS RECORDING DISTRICT

CLIENT: TRIDENT SEAFOODS CORPORATION
5303 SHILSHOLE AVE., N.W.
SEATTLE, WA 98107-4000

Surveyed	Surveyed by	Plat Date
August 11, 2012 to August 18, 2012	Rick G. Braun PLS 5485	Nov. 11 2016

SURVEYOR

RICK G. BRAUN, L.S.
P.O. BOX 211, PETERSBURG, AK 99833
PH (907) 772-3986

DRAWN BY RGB DRAWING No. TR35BA12

SCALE: 1" = 200'

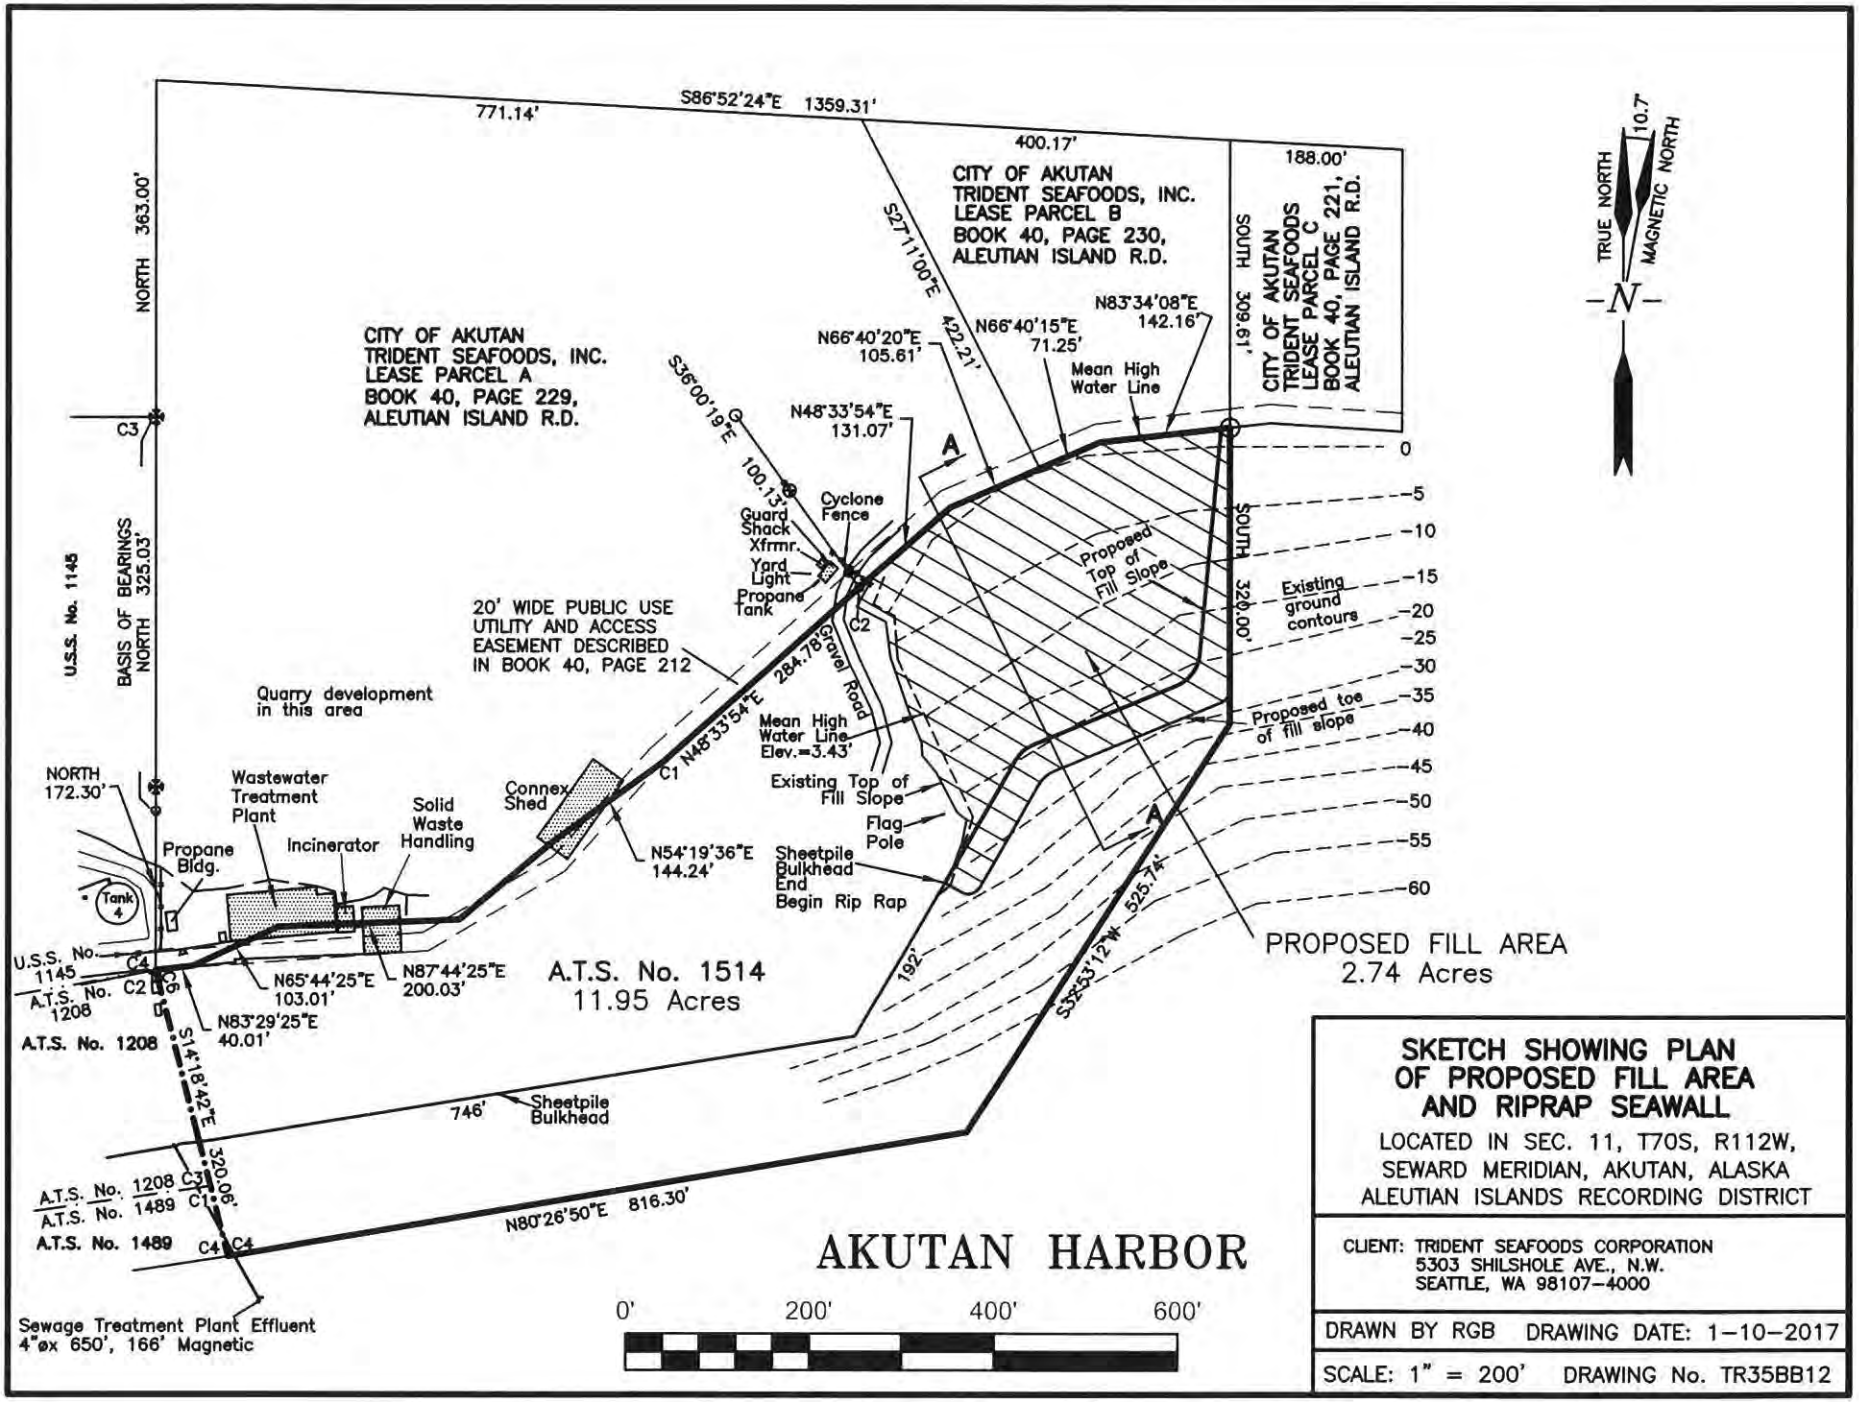

SKETCH SHOWING PLAN OF PROPOSED FILL AREA AND RIPRAP SEAWALL

LOCATED IN SEC. 11, T70S, R112W,
SEWARD MERIDIAN, AKUTAN, ALASKA
ALEUTIAN ISLANDS RECORDING DISTRICT

CLIENT: TRIDENT SEAFOODS CORPORATION
5303 SHILSHOLE AVE., N.W.
SEATTLE, WA 98107-4000

DRAWN BY RGB DRAWING DATE: 1-10-2017

SCALE: 1" = 200' DRAWING No. TR35BB12

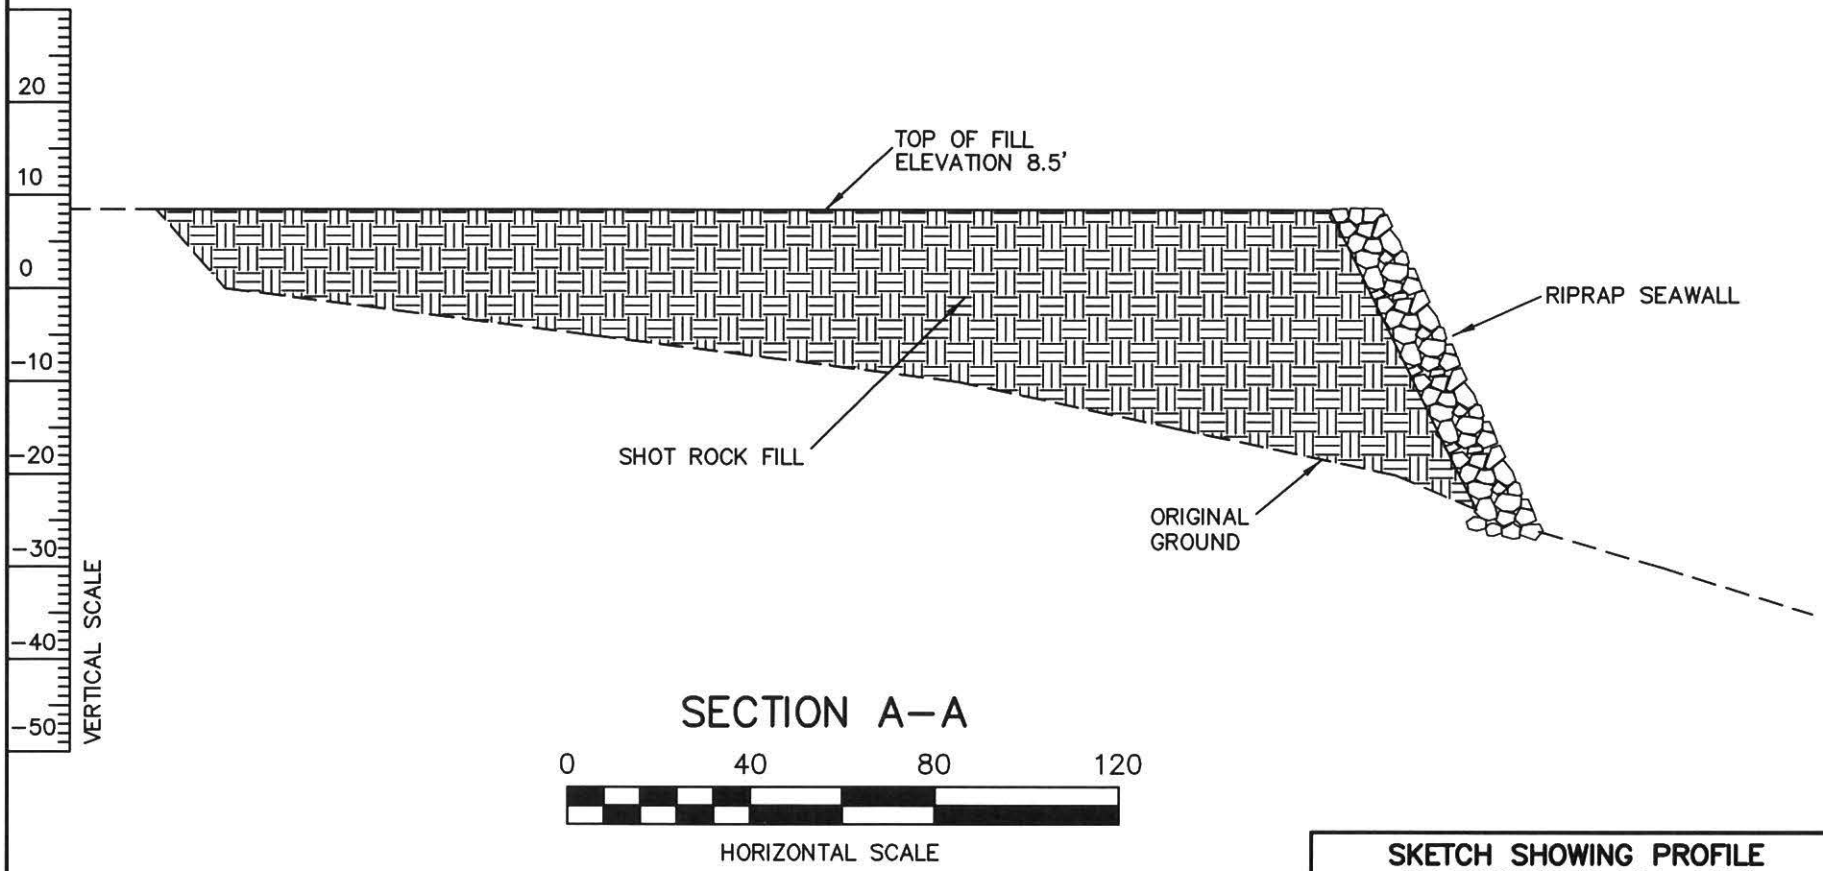

SKETCH SHOWING PROFILE OF PROPOSED FILL AREA AND RIPRAP SEAWALL WITHIN A.T.S. No. 1514

LOCATED IN SEC. 11, T70S, R112W,
SEWARD MERIDIAN, AKUTAN, ALASKA
ALEUTIAN ISLANDS RECORDING DISTRICT

CLIENT: TRIDENT SEAFOODS CORPORATION
5303 SHILSHOLE AVE., N.W.
SEATTLE, WA 98107-4000

HORIZONTAL SCALE: 1" = 40'

VERTICAL SCALE: 1" = 20'

DRAWN BY RGB DRAWING DATE: 1-10-2017

DRAWING No. TR35BBP12

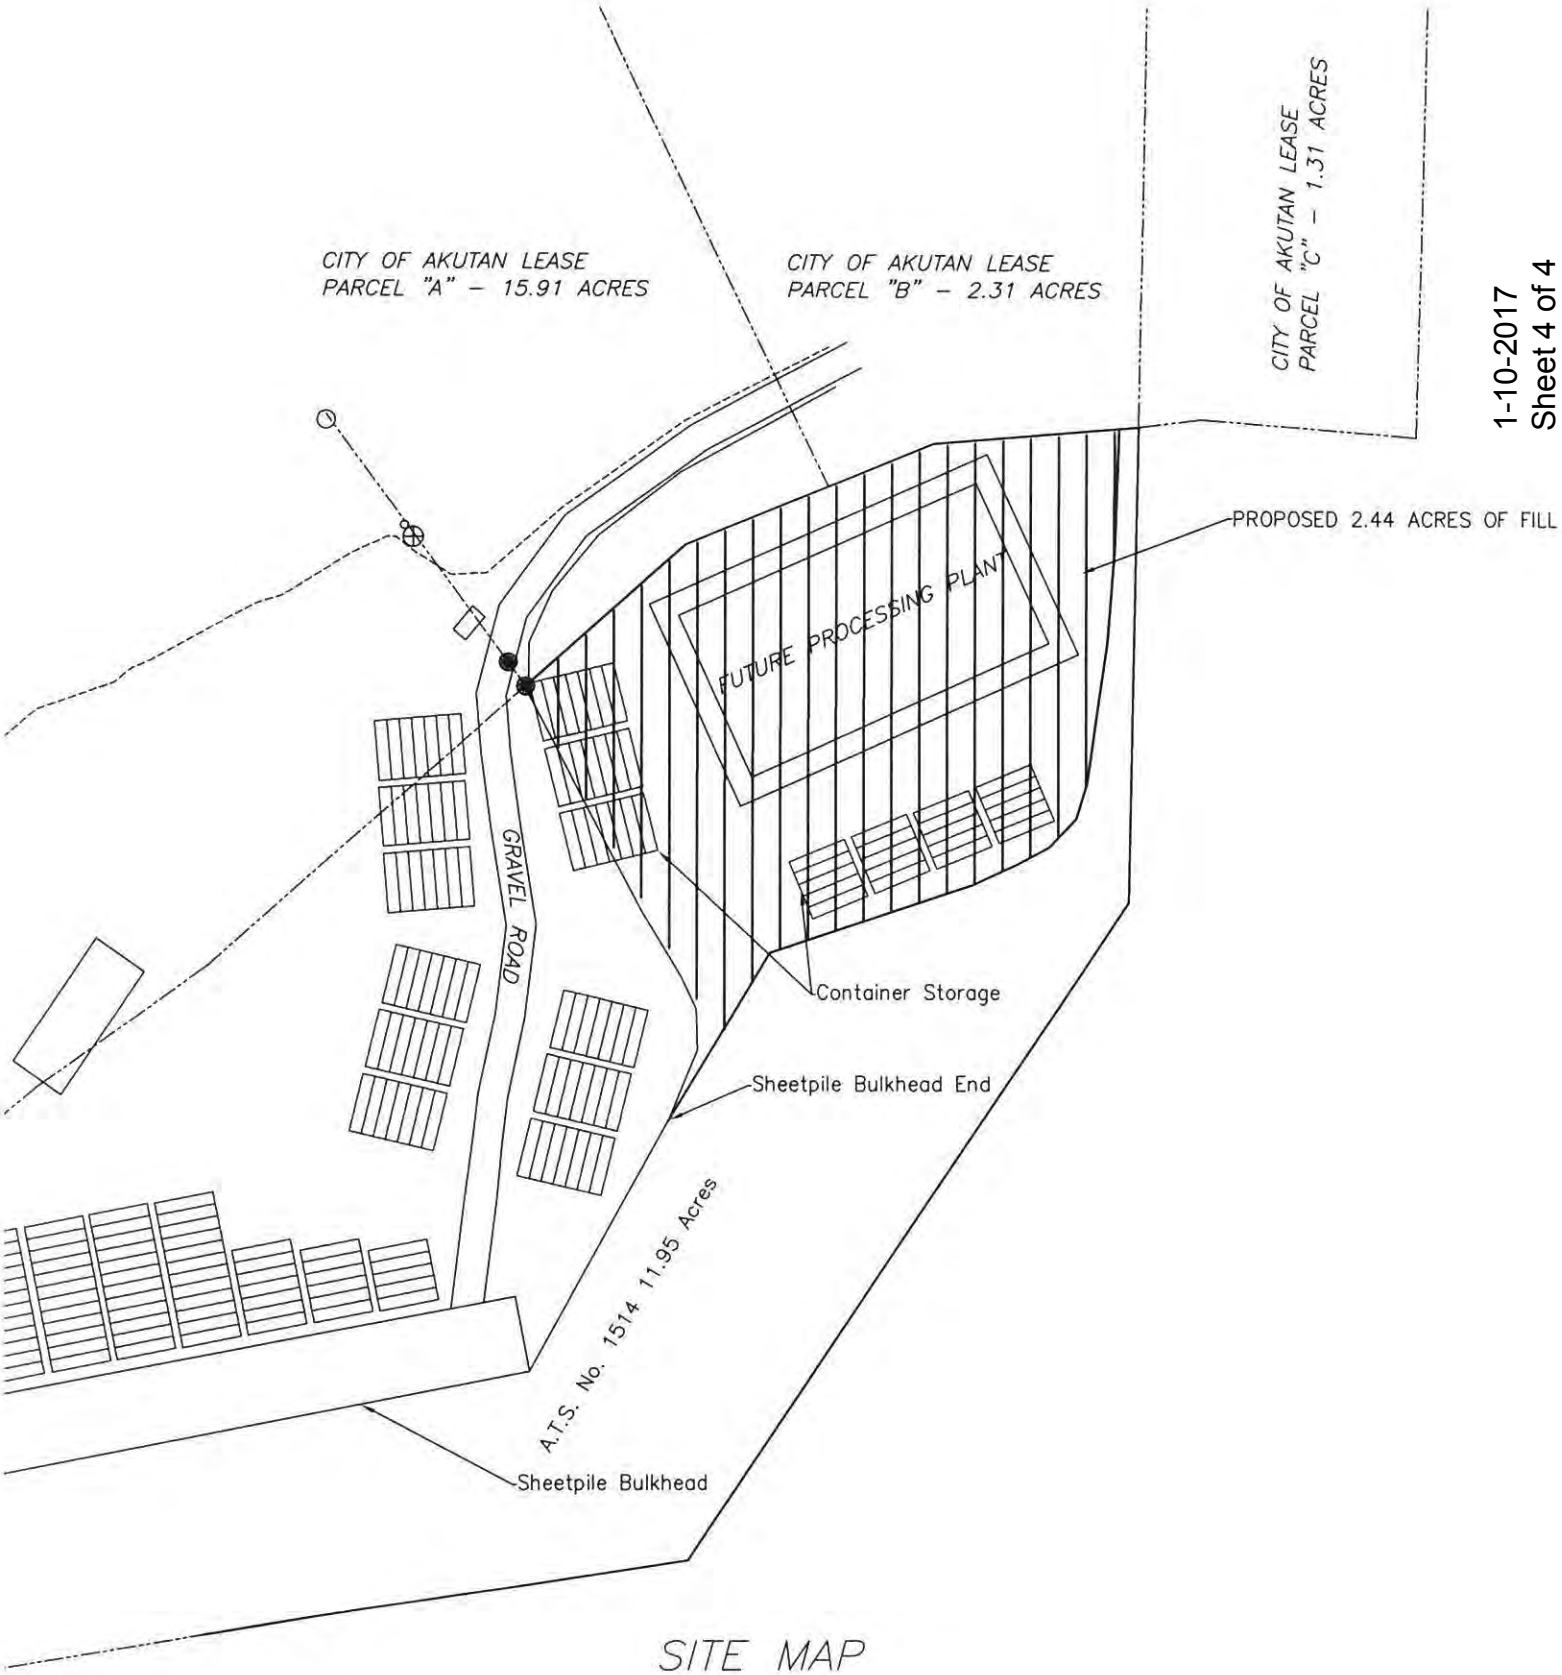

SITE MAP

PURPOSE: EXPAND PROCESSING AREA UPLAND PROPERTY: TRIDENT SEAFOODS LEASE	AKUTAN EAST FILL: TRIDENT SEAFOODS CORPORATION 5303 SHILSHOLE AVE NW SEATTLE, WA 98107	PROJECT: 2.44 ACRE FILL PROJECT LOCATION: AKUTAN HARBOR